This document has been prepared by SPH. No third party may rely upon this document without the prior and express written agreement of SPH.

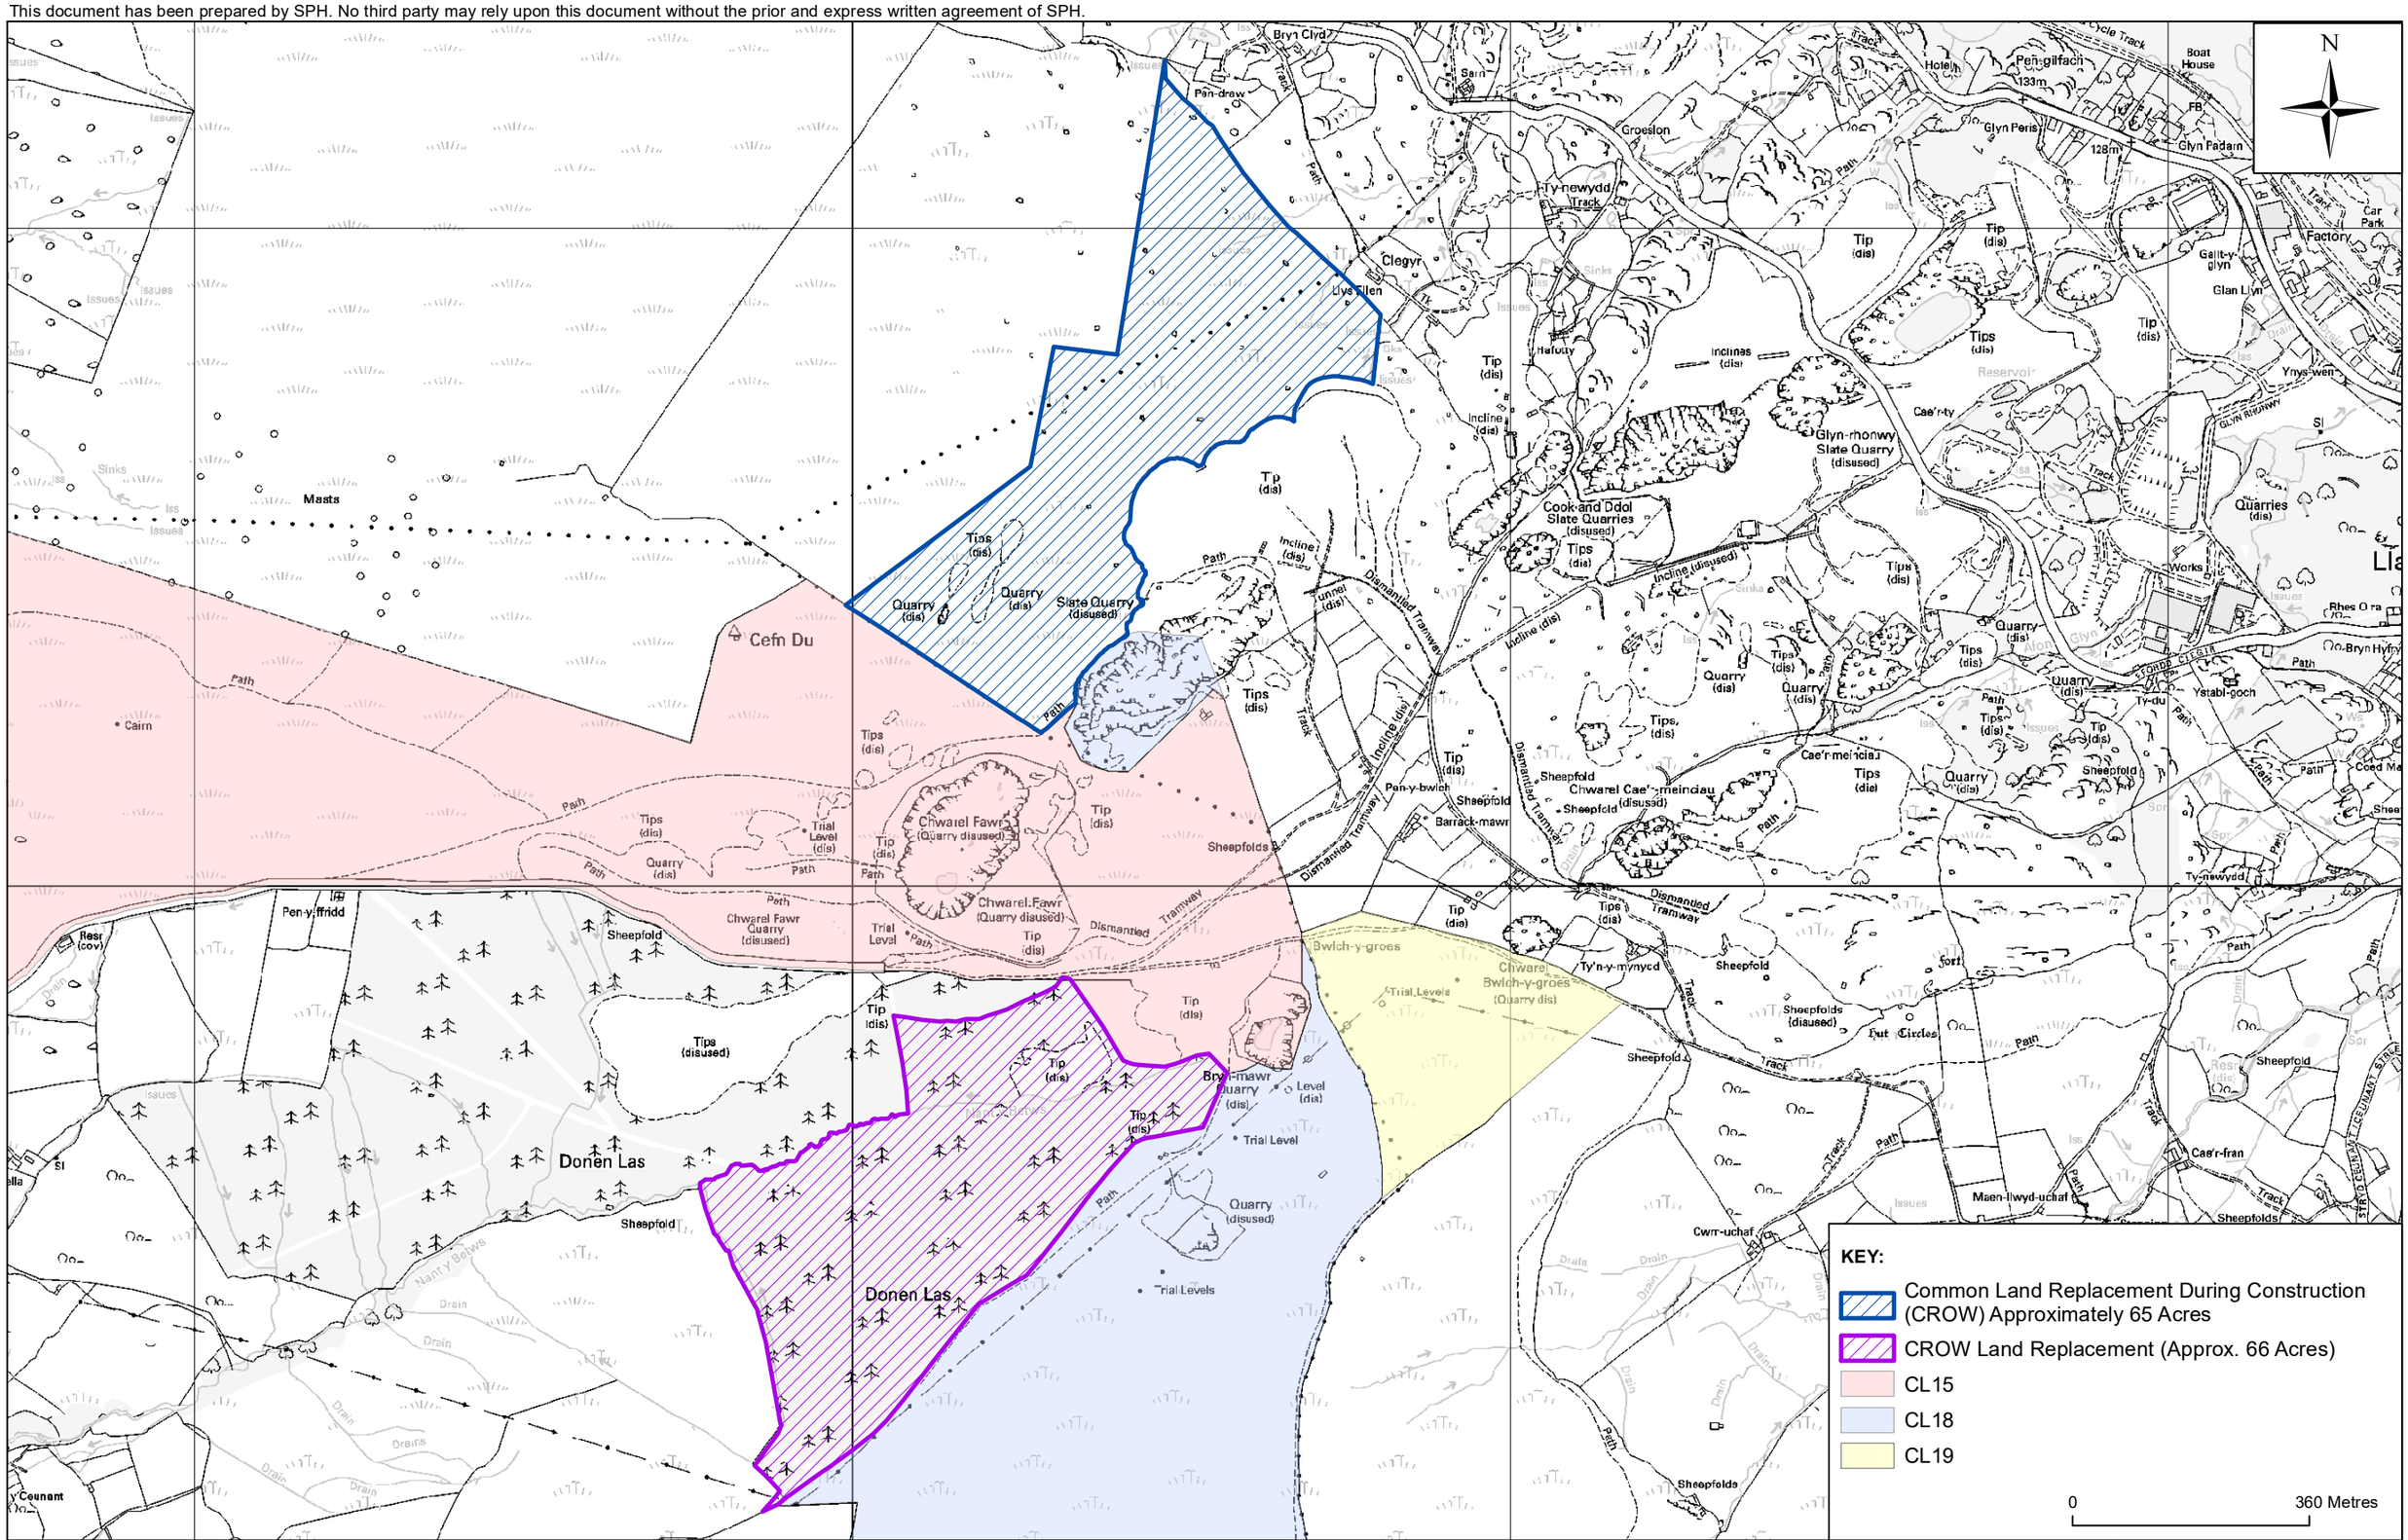

Snowdonia Pumped Hydro

Project: GLYN RHONWY

Title: CEFN DU COMMON, CROW REPLACEMENT CONSTRUCTION

Snowdonia Pumped Hydro

Drawn:	CW	Checked:	-
Verified:	-	Approved:	-
Date:	OCTOBER 2015	Scale at A3:	1:9,077
Drawing Number:	GR_CROW_002		A3

© Crown copyright, All rights reserved. 2012